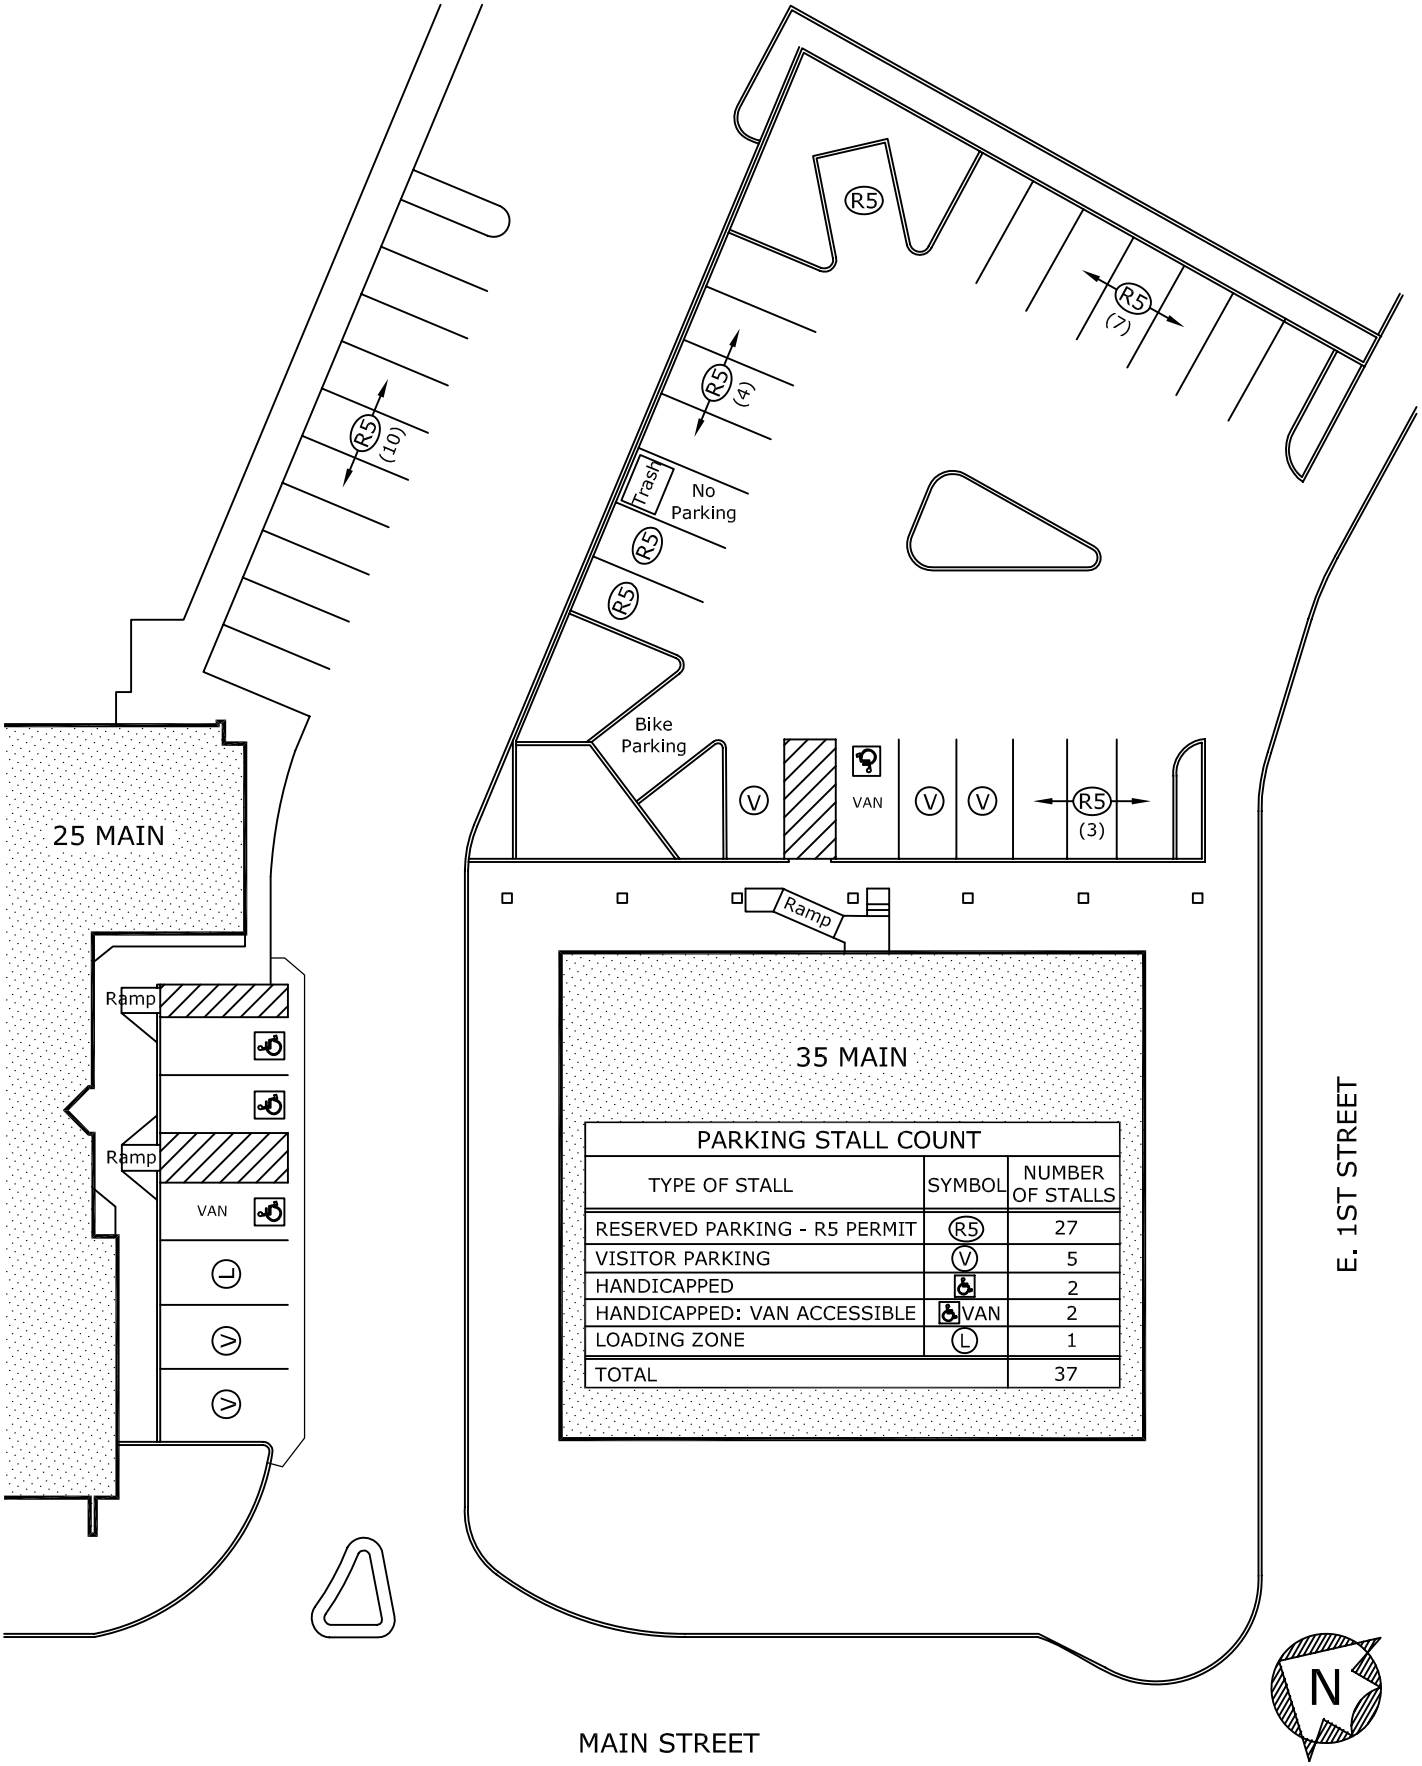

PARKING STALL COUNT

TYPE OF STALL	SYMBOL	NUMBER OF STALLS
RESERVED PARKING - R5 PERMIT	R5	27
VISITOR PARKING	V	5
HANDICAPPED	♿	2
HANDICAPPED: VAN ACCESSIBLE	♿VAN	2
LOADING ZONE	L	1
TOTAL		37

Scale: 1"=30'

CALIFORNIA STATE UNIVERSITY, CHICO Facilities Management & Services	DATE 2/25/04 ACAD FILE AM-LOT	25 & 35 Main St. Parking Lots	SHEET 1 OF 1	FACILITY CODE AM