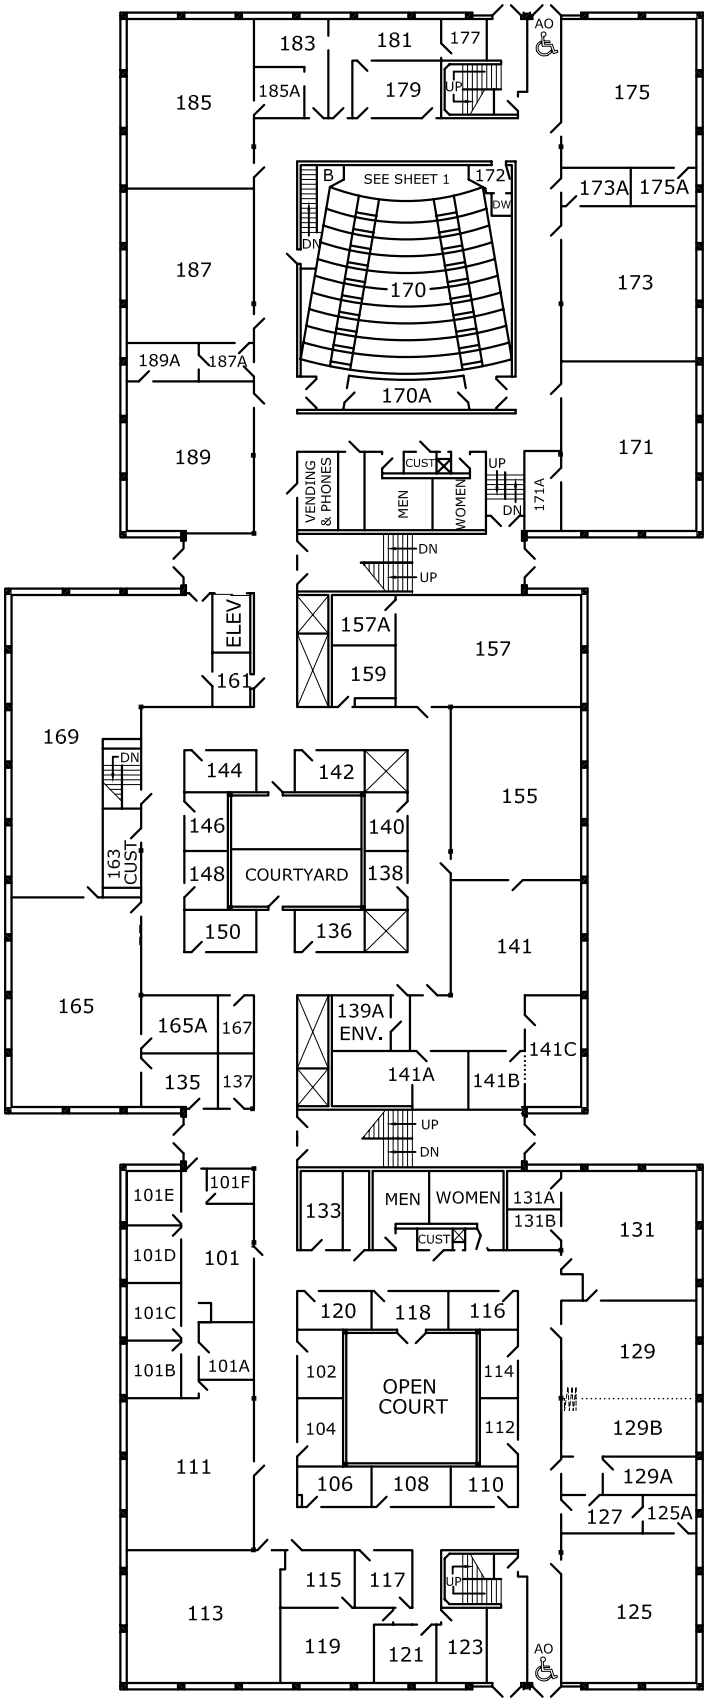

N

Scale: 1"=40'

CALIFORNIA STATE UNIVERSITY, CHICO Facilities Management & Services	DATE 7/24/08 ACAD FILE HOLT-1	HOLT HALL 1ST FLOOR PLAN	SHEET 2 OF 4	BLDG. NO. 25