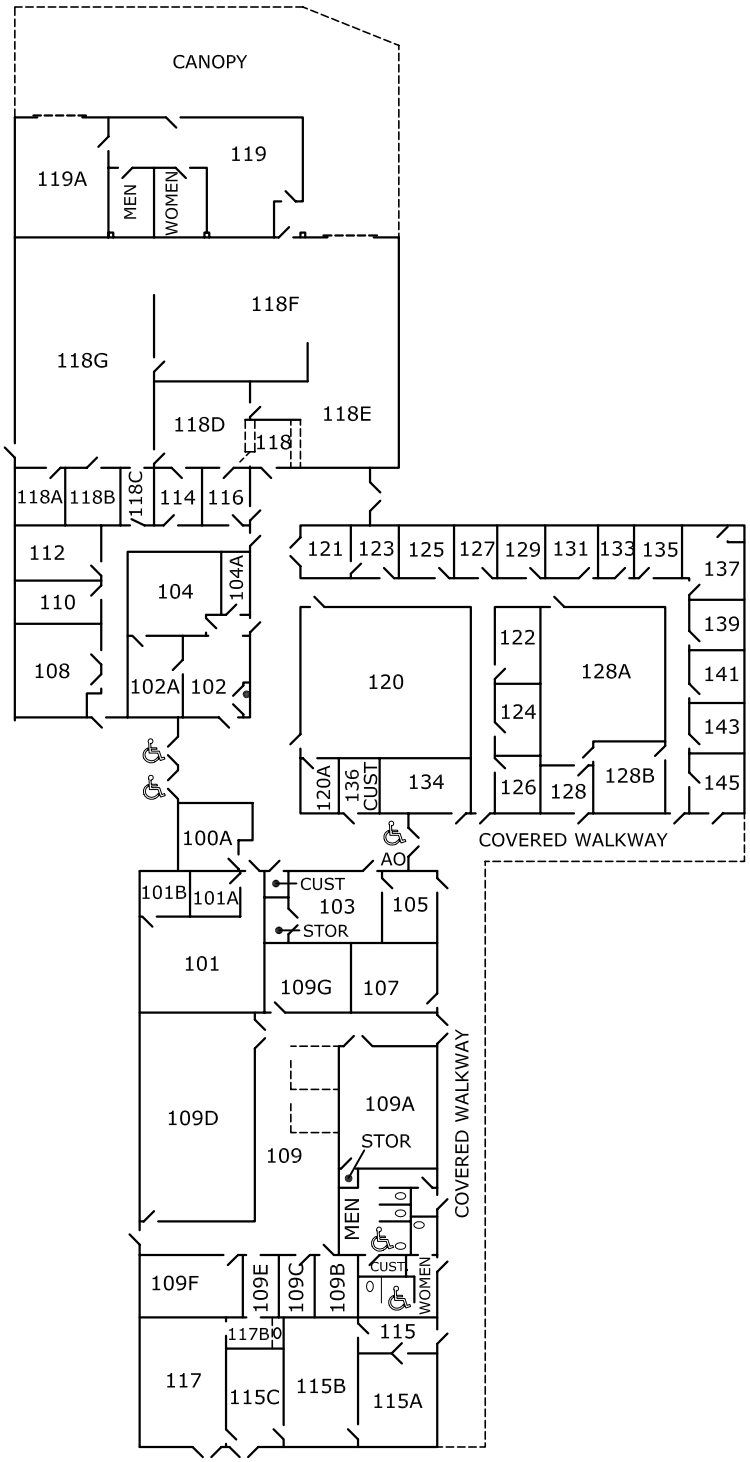


N

SCALE 1"=40'-0"

| California State University, Chico<br>Facilities Management & Services | DATE<br>7/14/08<br>ACAD FILE<br>SISK-1 | SISKIYOU HALL<br>FLOOR PLAN | SHEET<br>1<br>OF<br>1 | BLDG.<br>NO.<br>5 |
|---|---|---|---|---|