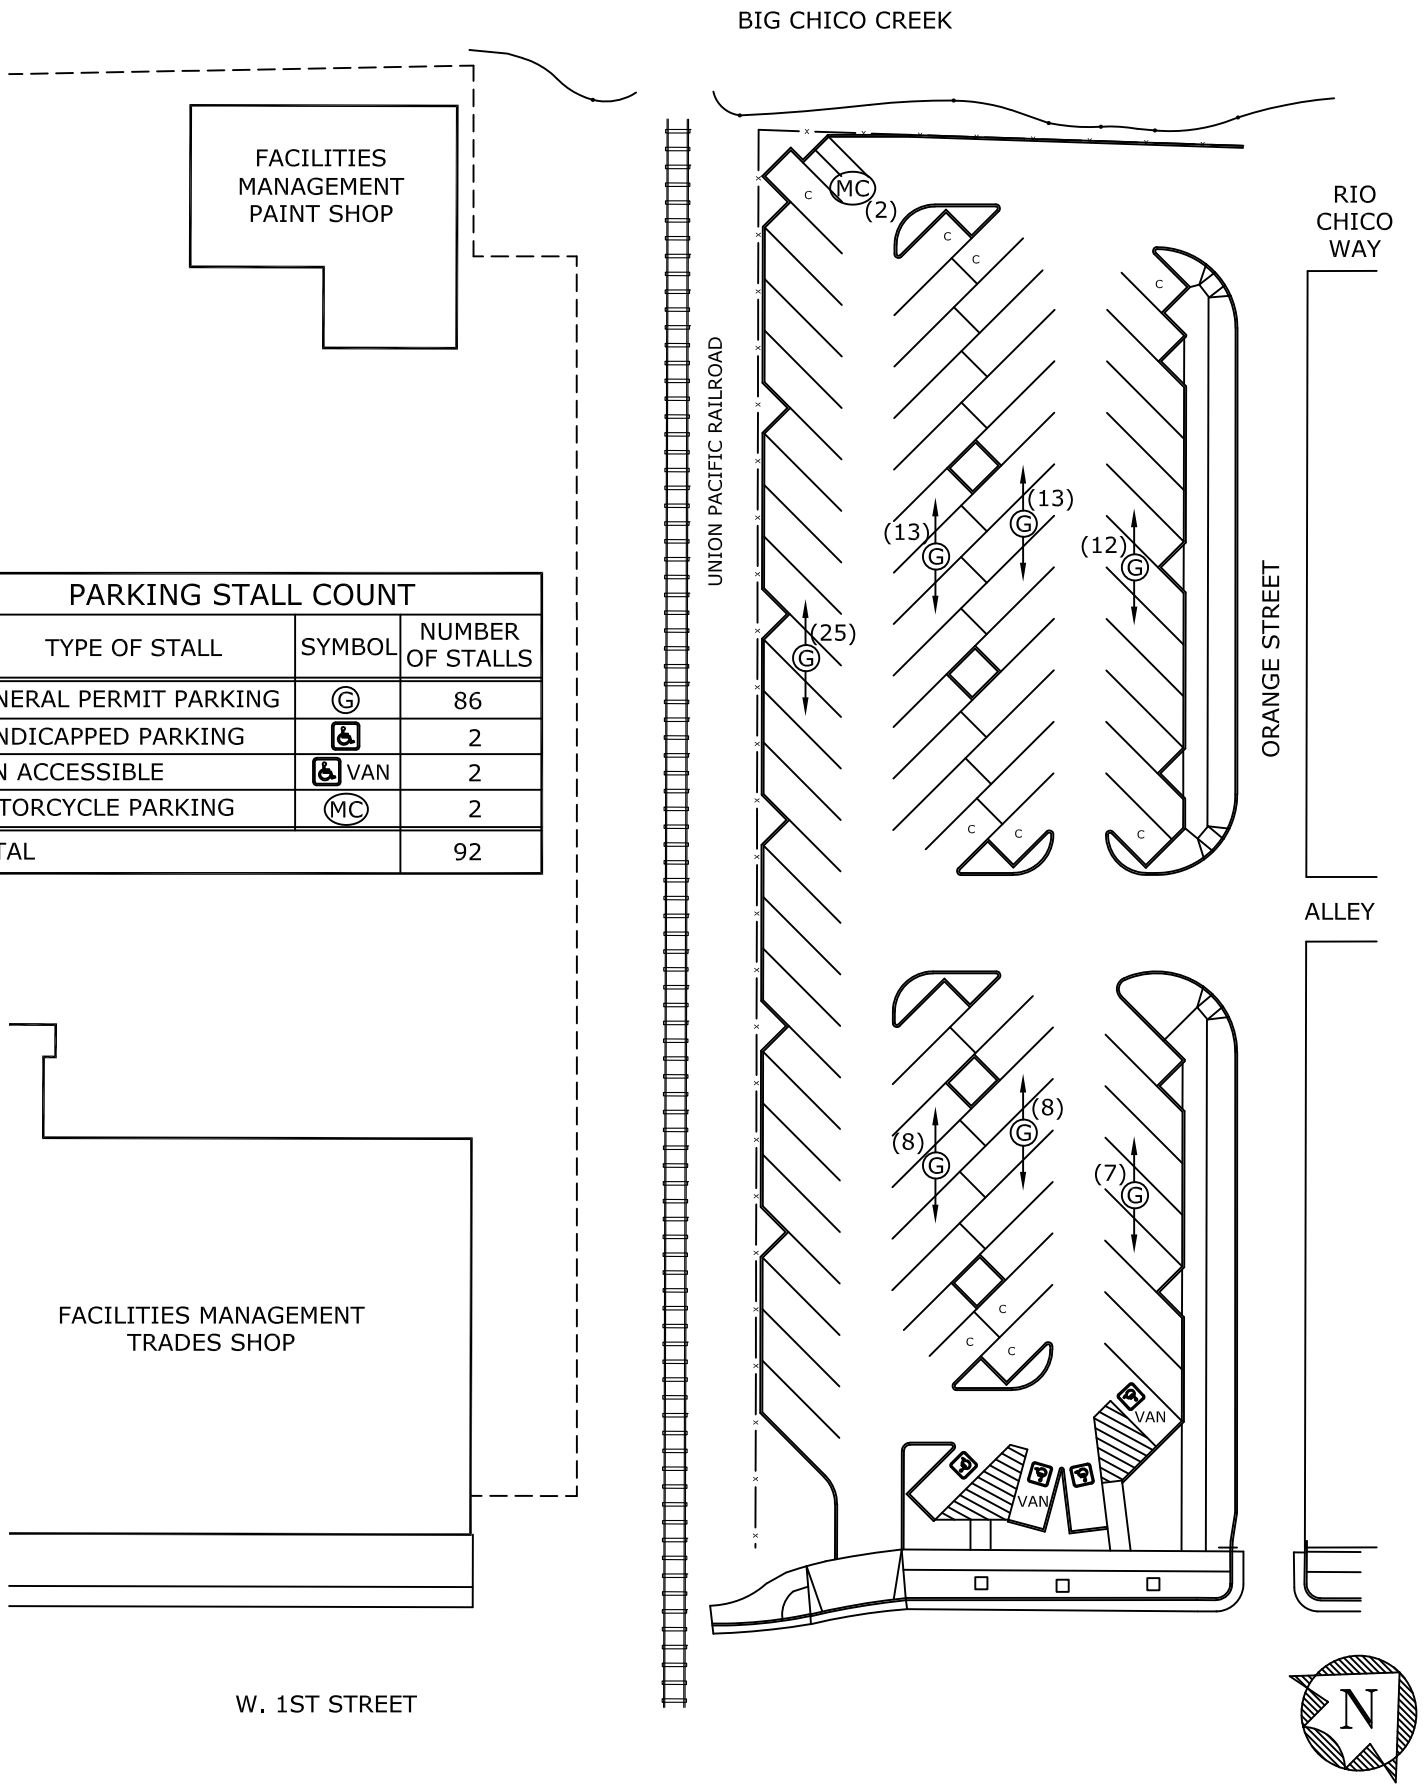

PARKING STALL COUNT		
TYPE OF STALL	SYMBOL	NUMBER OF STALLS
GENERAL PERMIT PARKING	G	86
HANDICAPPED PARKING	♿	2
VAN ACCESSIBLE	♿ VAN	2
MOTORCYCLE PARKING	MC	2
TOTAL		92

Scale: 1"=50'

CALIFORNIA STATE UNIVERSITY, CHICO Facilities Management & Services	DATE 2.13.17 ACAD FILE AG-LOT	1ST & ORANGE LOT 1ST AND ORANGE STREETS	SHEET 1 OF 1	FACILITY CODE AG