CSU CHICO STUDENT HOUSING EXPANSION + RESIDENTIAL DINING CENTER PHASE I

SUNDT

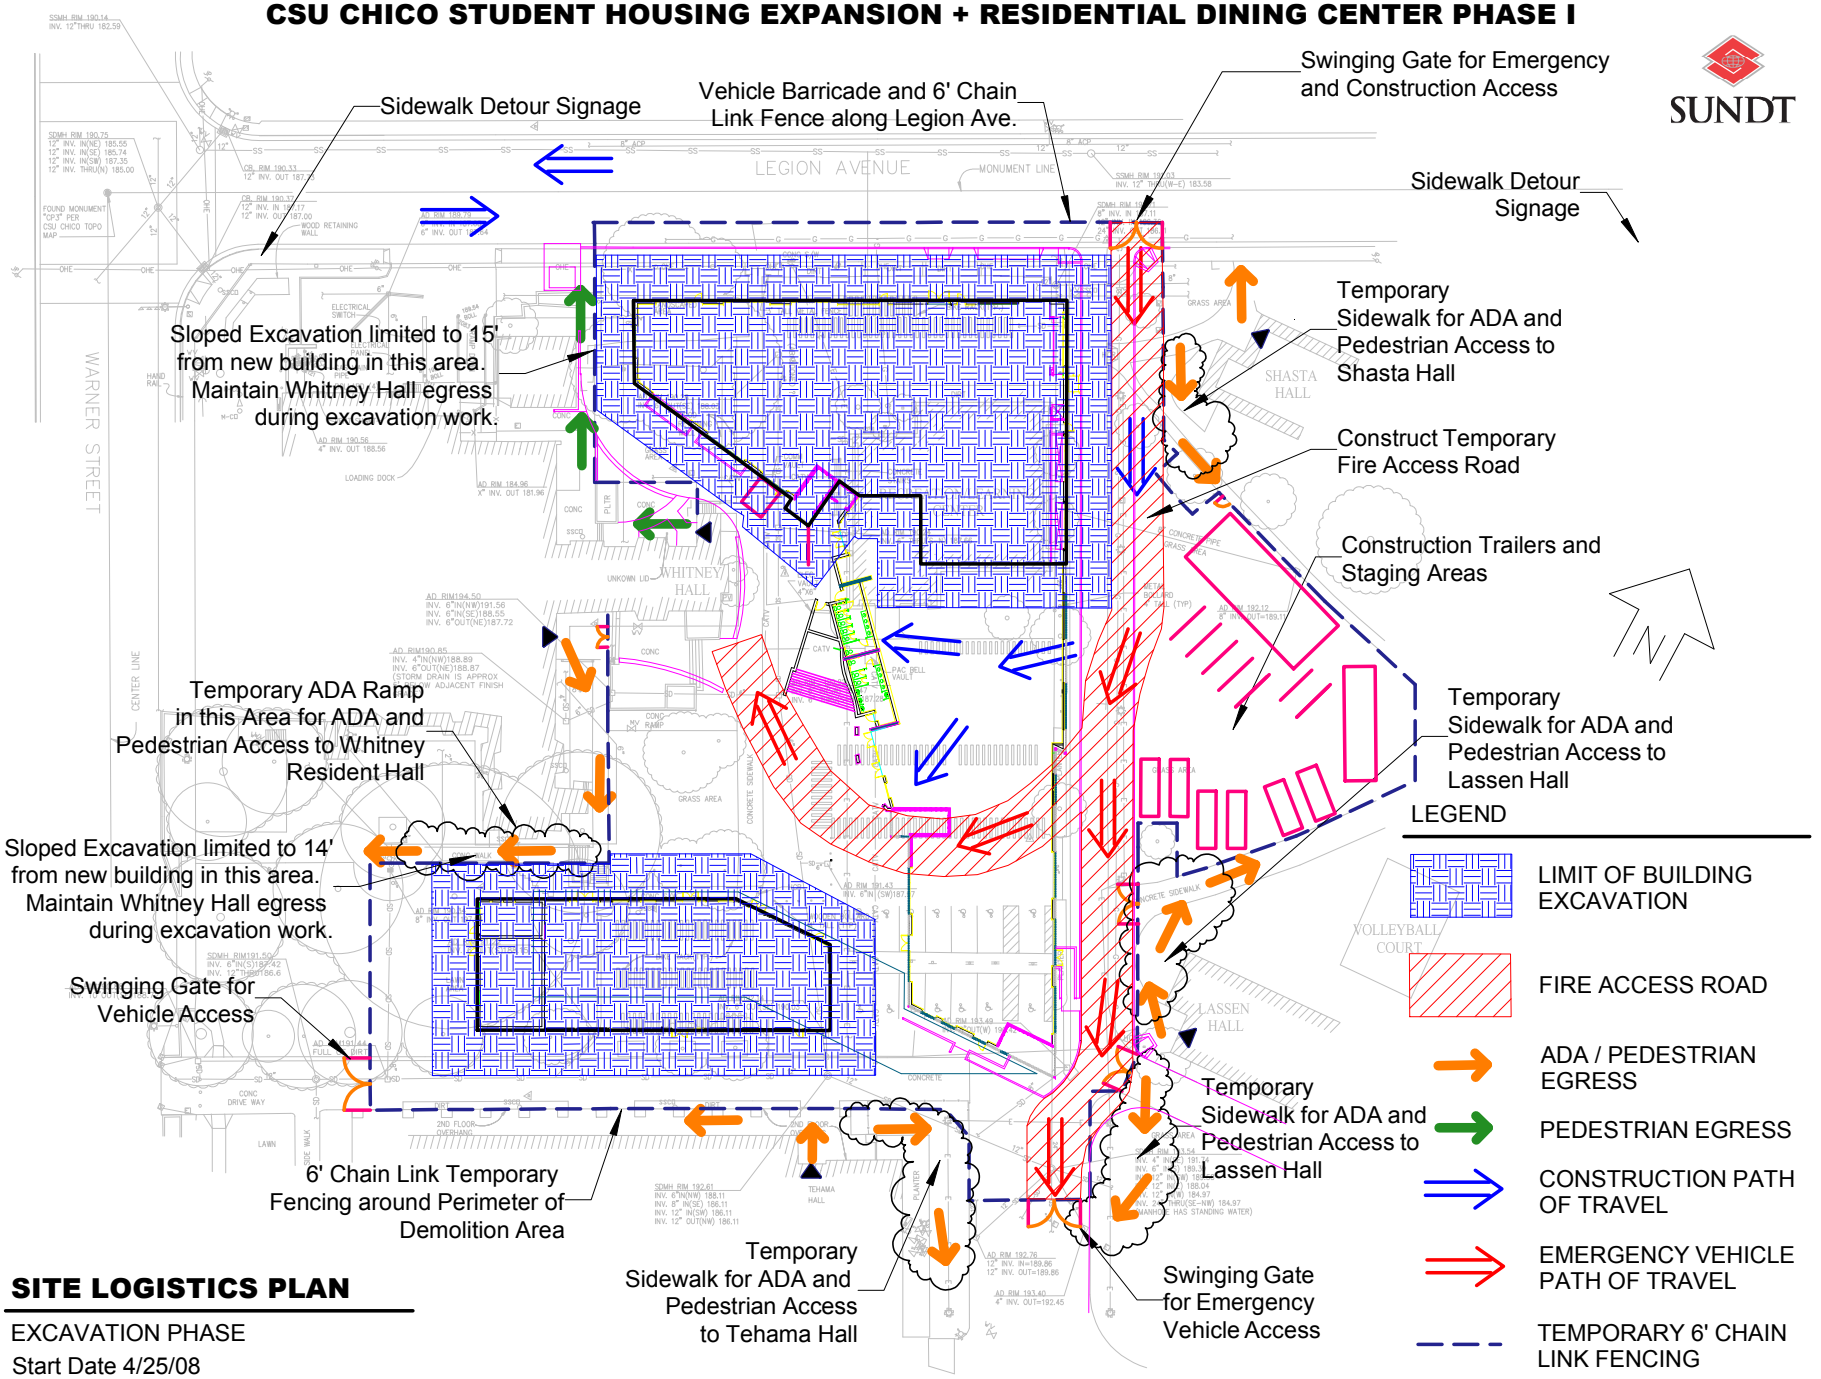

SITE LOGISTICS PLAN

EXCAVATION PHASE

Start Date 4/25/08